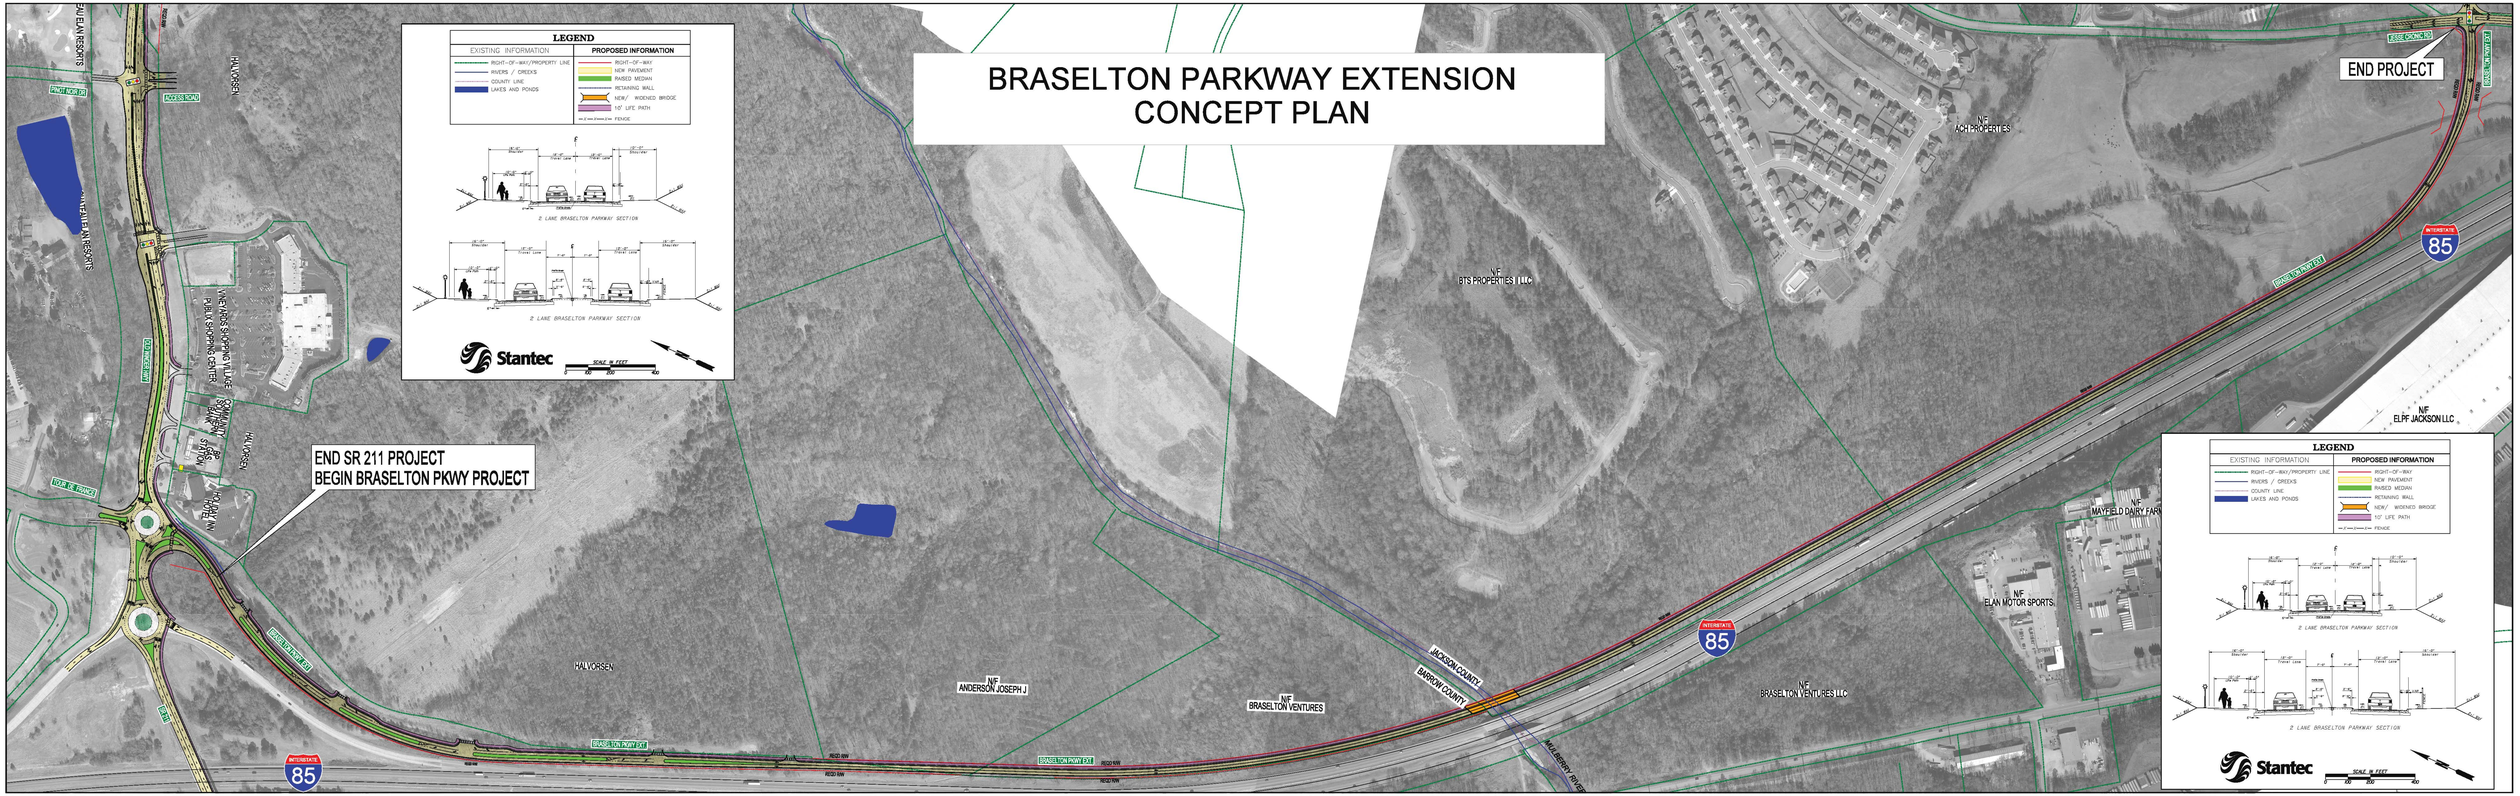BRASELTON PARKWAY EXTENSION
CONCEPT PLAN