DATETIME$$$	TIME$$$	GDOTRoad	p:\02\02358\003\dgn\0067821r02.dgn	COUNTY	PROJECT NUMBER	SHEET NO.	TOTAL SHEETS
david.jackson		ROAD_HALF.TBL		JACKSON	TSAP0-S006-00(782)	13	121

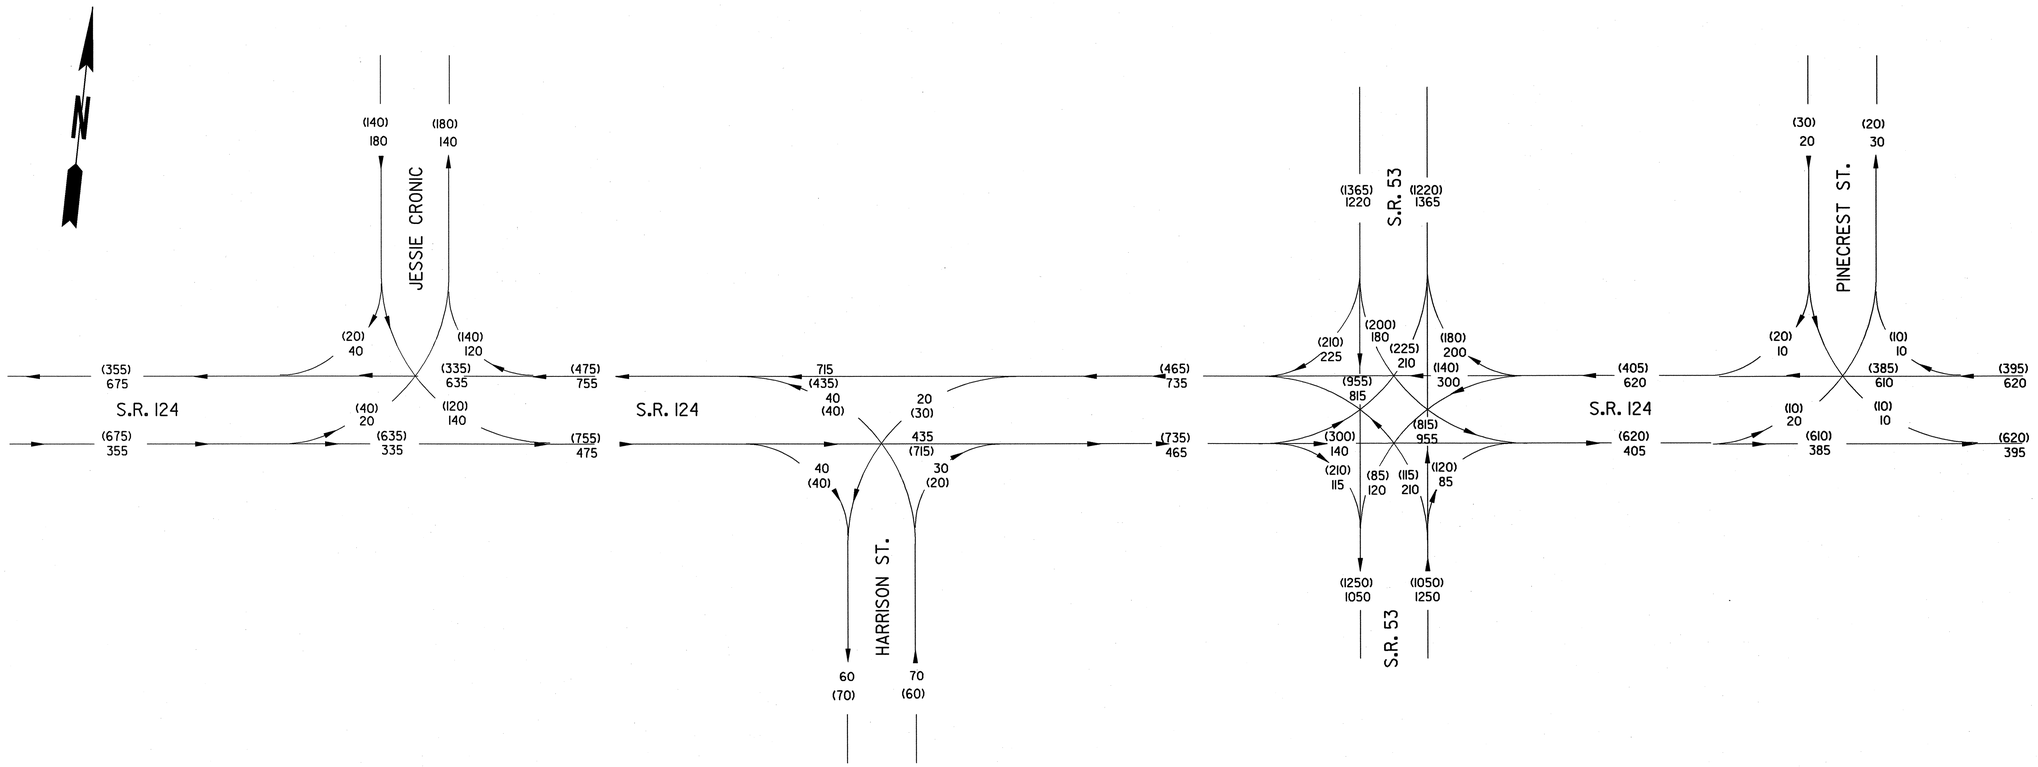

2030 DHV PM = (000)
2030 DHV AM = 000
T = 5%

JORDAN JONES & GOULDING

REVISION DATES		

TOWN OF BRASELTON

OFFICE:

TRAFFIC DIAGRAM

SR53 & SR124
INTERSECTION REALIGNMENT

DRAWING No. 10-02