DATETIME$$$	TIME$$$	GDOTRoad	P:\02\02358\003\Dgn\006782CP06.dgn	COUNTY	PROJECT NUMBER	SHEET NO.	TOTAL SHEETS
alex.stone		ROAD.TBL		JACKSON	TSAPO-S010-00(975)	20	121

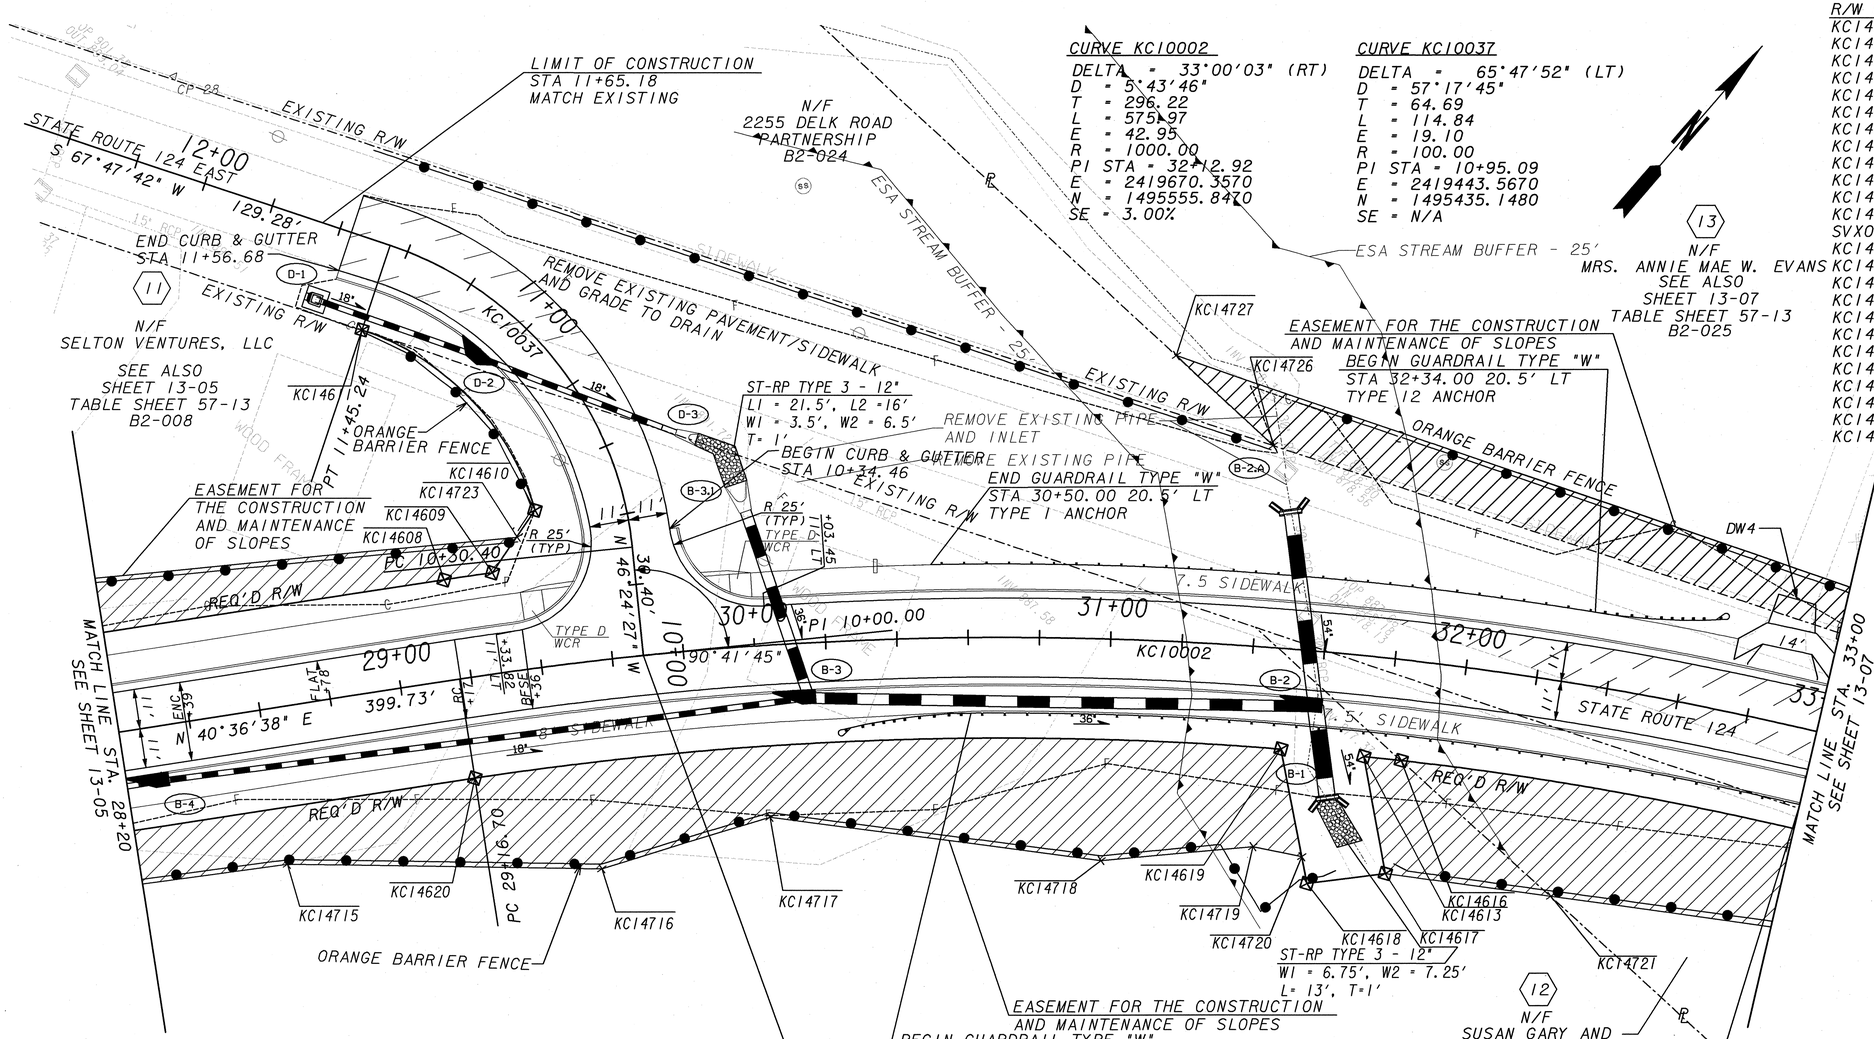

R/W POINTS		
KC14715	28+61.00	44.00
KC14611	29+04.70	-100.92
KC14608	29+16.70	-28.00
KC14620	29+16.70	28.00
KC14608	29+16.70	-28.00
KC14620	29+16.70	28.00
KC14609	29+30.00	-28.00
KC14723	29+38.02	-36.92
KC14610	29+43.69	-43.86
KC14716	29+50.00	58.00
KC14717	30+01.00	48.00
KC14718	30+99.00	62.00
SVX010247	31+40.24	-5.31
KC14612	31+40.24	-5.31
KC14719	31+44.00	56.00
KC14619	31+50.00	28.00
KC14720	31+58.74	57.65
KC14618	31+61.00	65.00
KC14726	31+71.65	-49.00
KC14613	31+74.00	28.00
KC14617	31+84.00	60.00
KC14616	31+84.88	28.00
KC14727	32+07.00	-56.00
KC14721	32+33.84	60.01
KC14629	33+00.98	-28.00

CP 28
N 1495407.5490
E 2419306.7420
EL 900.93
¾" REBAR

NOTE:
CONTRACTOR SHALL FILL AND CAP THE EXISTING WELL IN ACCORDANCE WITH GDOT STANDARD 9031-H. COST OF ABANDONMENT SHALL BE INCLUDED IN THE LUMP SUM PRICE BID FOR GRADING COMPLETE. SUCH WORK SHALL BE PERFORMED BY A LICENSED WATER WELL CONTRACTOR EMPLOYED BY THE CONTRACTOR.

PC STA 29+16.70
N 1495330.9710
E 2419477.5440

STA 32+60.00
N 1495548.5160
E 2419740.9330

EASEMENT FOR CONSTRUCTION & MAINTENANCE OF SLOPES	EXISTING PROPERTY LINE
EASEMENT FOR CONSTRUCTION & MAINTENANCE OF DRAINAGE	REQUIRED R/W LINE
EASEMENT FOR CONSTR OF SLOPES	CONSTRUCTION LIMITS
EASEMENT FOR CONSTR OF DRIVES	R/W AND LIMIT OF ACCESS
	EXISTING R/W LINE
	PAVEMENT OVERLAY

JORDAN JONES & GOULDING

SCALE IN FEET
0 20 40 80

REVISION DATES

TOWN OF BRASELTON

OFFICE:

MAINLINE PLAN

SR53 & SR124
INTERSECTION REALIGNMENT

DRAWING No. 13-06