DATETIME$$$	TIME$$$	GDOTRoad	p:\02\02358\003\dgn\006782pr01.dgn	COUNTY	PROJECT NUMBER	SHEET NO.	TOTAL SHEETS
david.jackson		ROAD_HALF.TBL		JACKSON	TSAP0-S006-00(782)	24	121

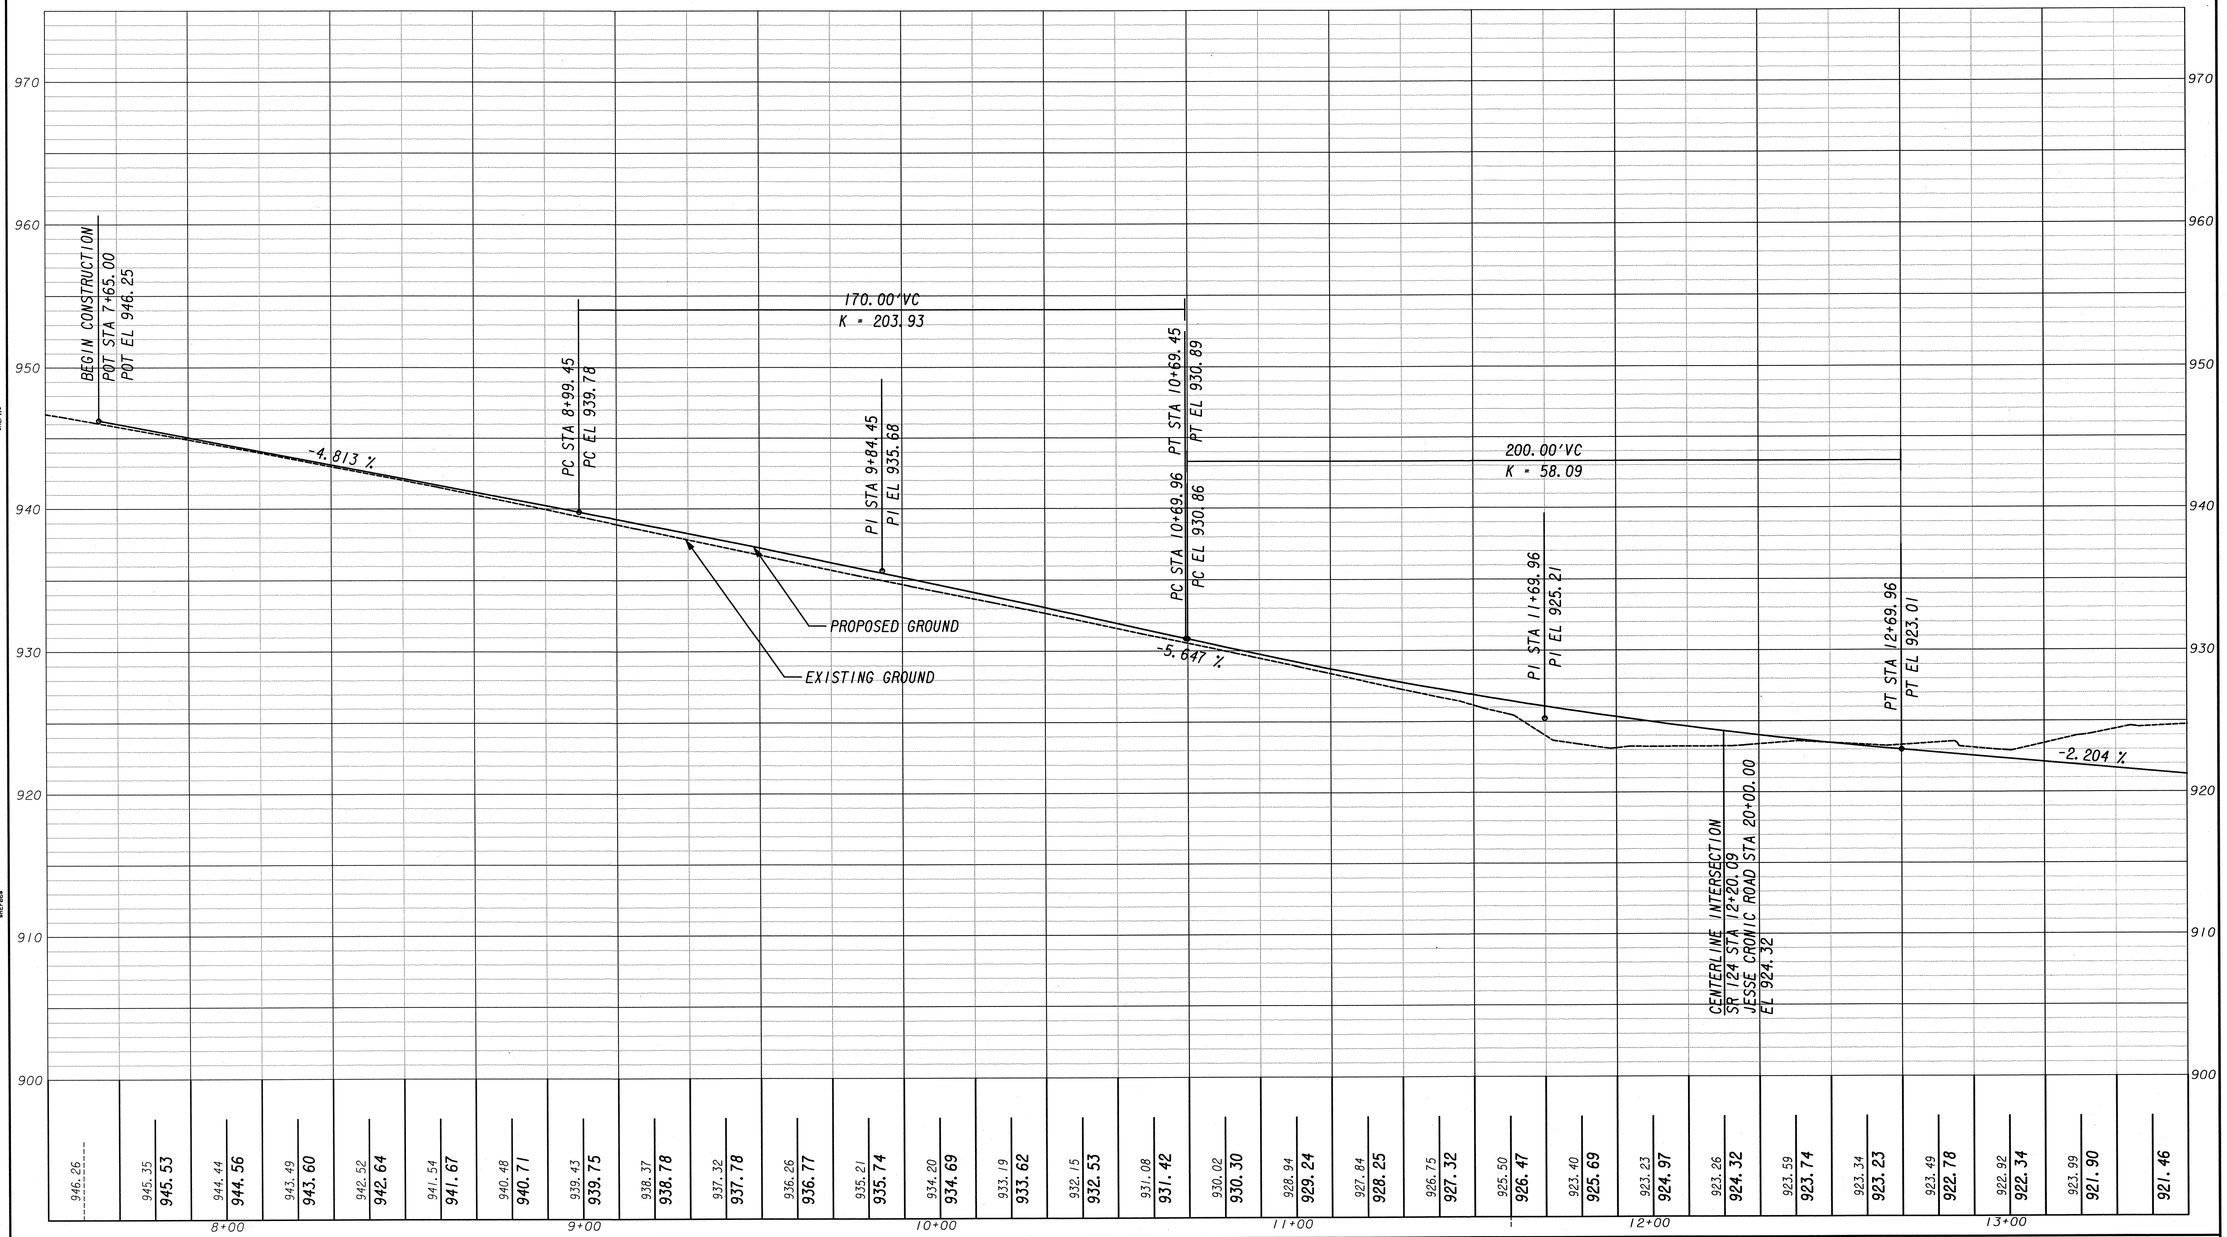

JORDAN JONES & GOULDING

SCALE: 1"=20' HORIZONTAL
1"= 5' VERTICAL

REVISION DATES		

TOWN OF BRASELTON

OFFICE:

MAINLINE PROFILE
SR 124

SR53 & SR124
INTERSECTION REALIGNMENT

DRAWING No. 15-01