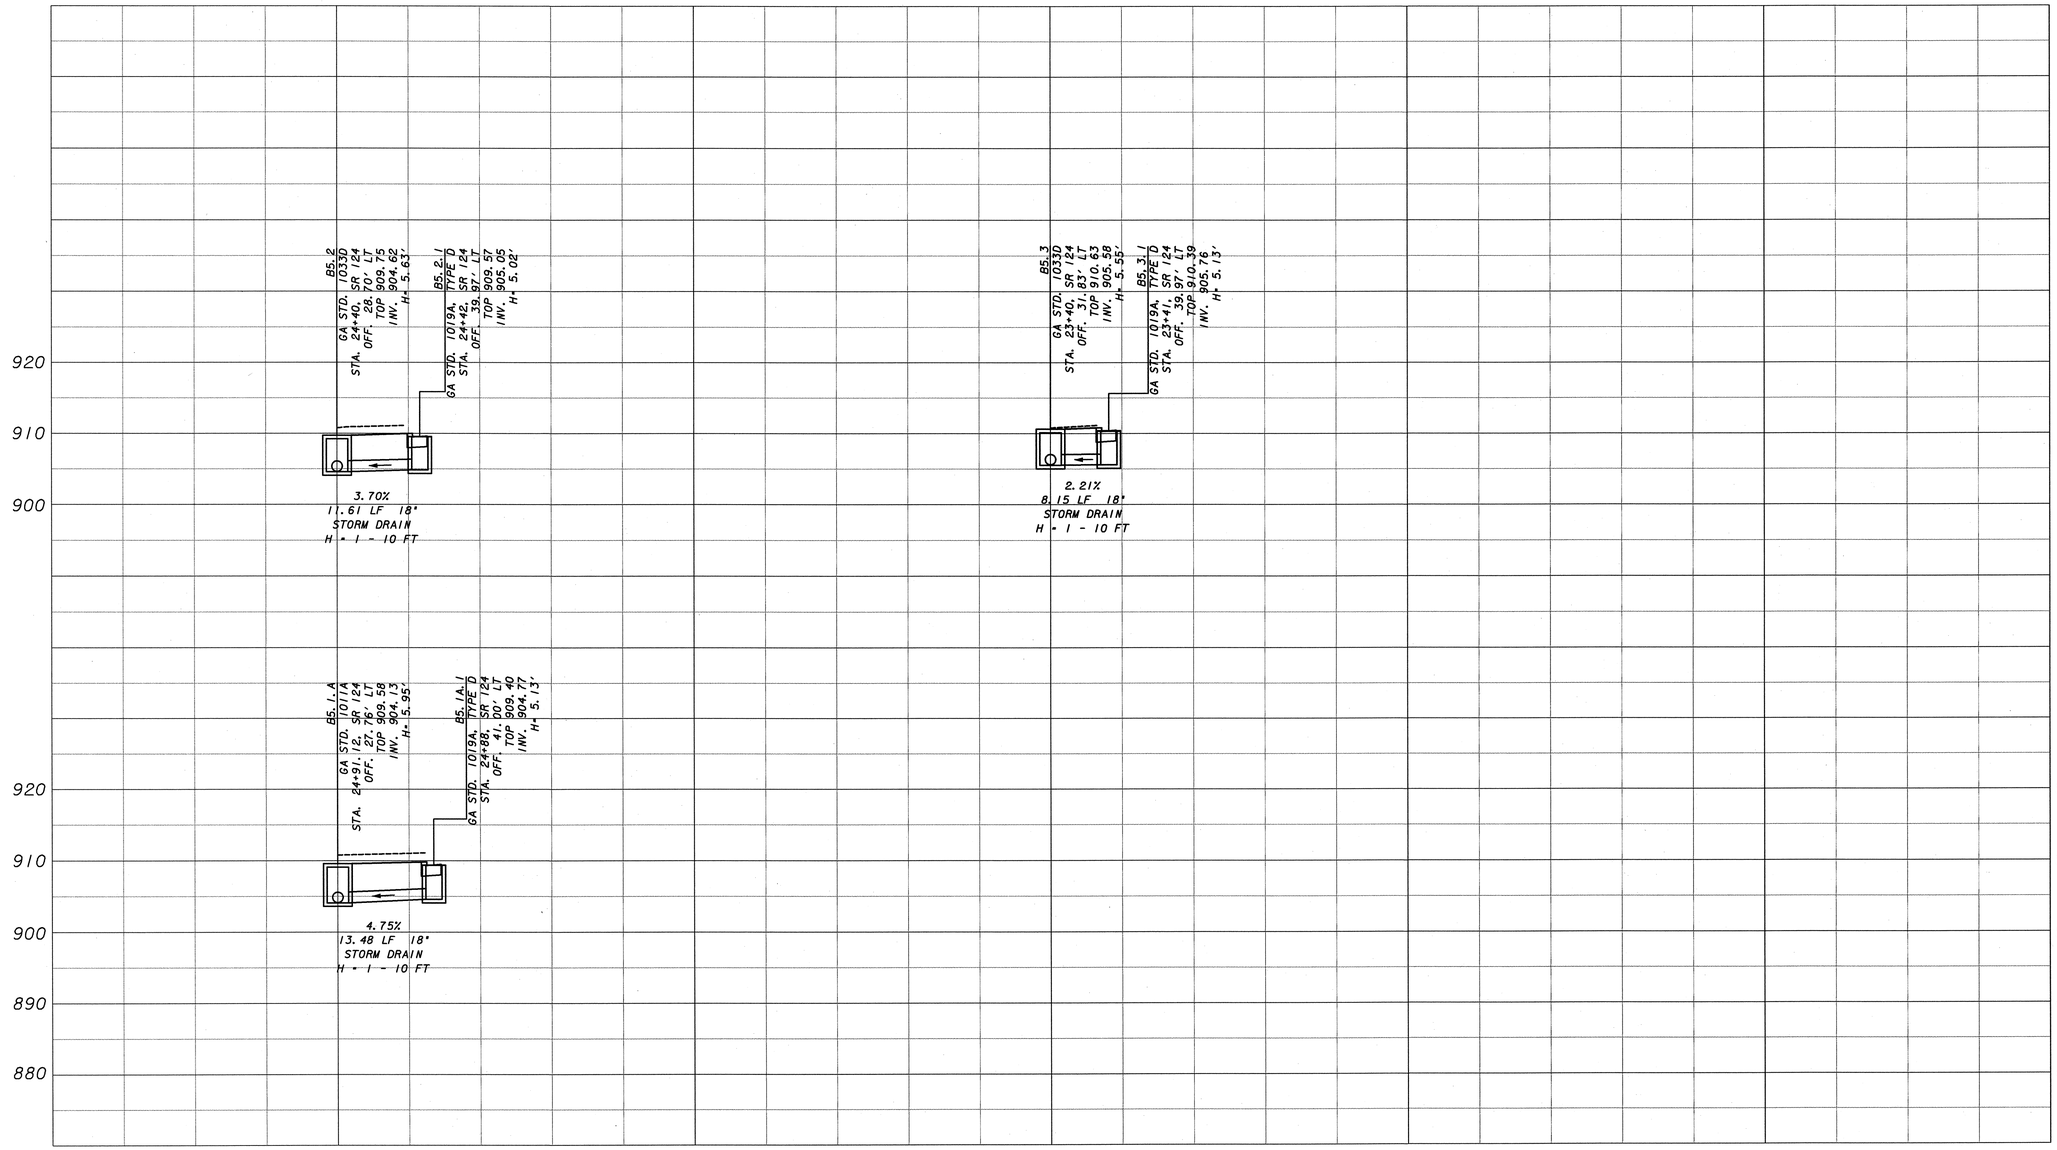

JORDAN JONES & GOULDING

SCALE: 1"=10' HORIZONTAL
1"=10' VERTICAL

REVISION DATES

TOWN OF BRASELTON

DRAINAGE PROFILES

SR53 & SR124
INTERSECTION REALIGNMENT

DRAWING No. 22-12