DATETIME$$$	TIME$$$	GDOTRoad	p:\02\02358\003\dgn\006782xs01.dgn	COUNTY	PROJECT NUMBER	SHEET NO.	TOTAL SHEETS
david.jackson		ROAD_HALF.TBL		JACKSON	TSAPO-S006-00(782)	56	121

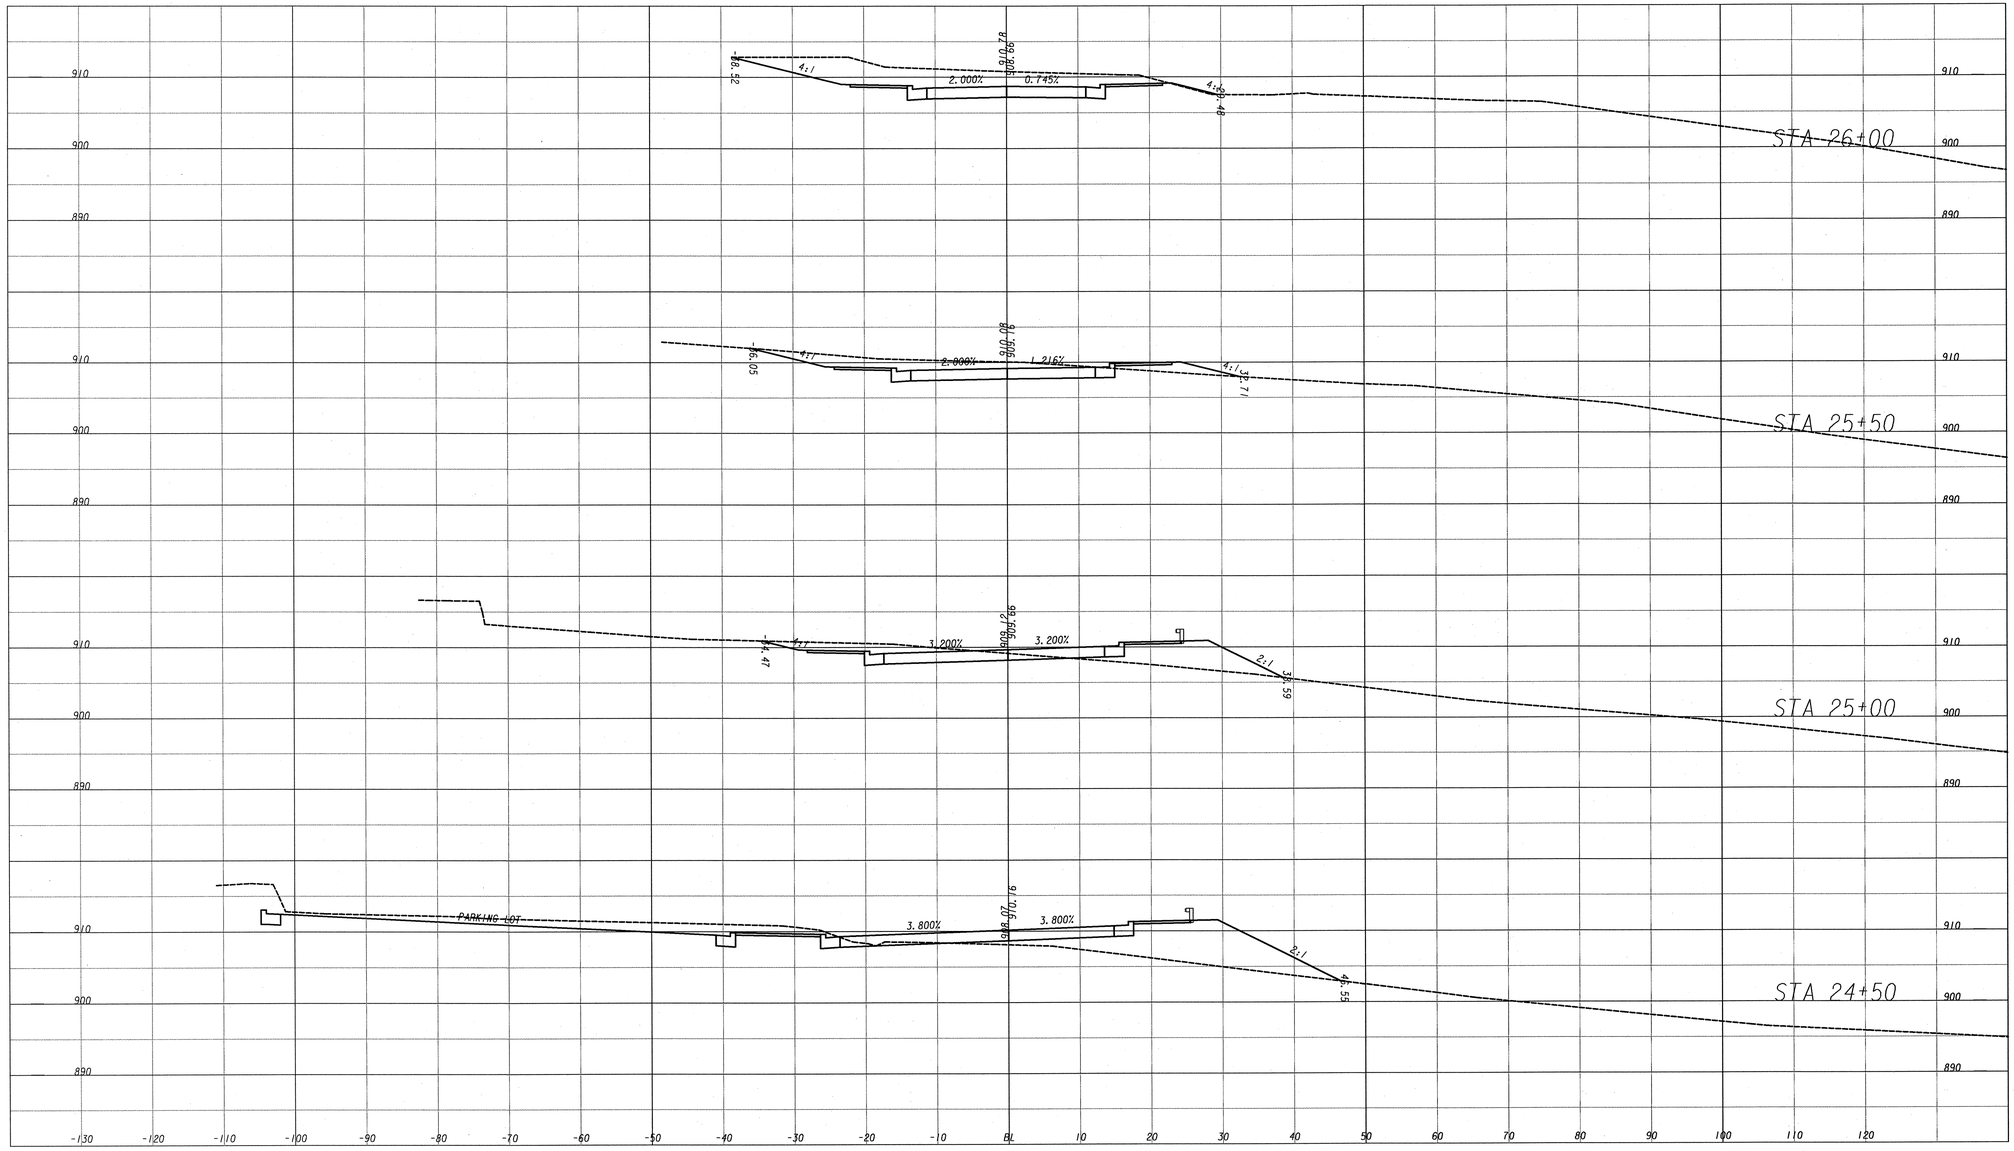

JORDAN JONES & GOULDING

SCALE: 1"=10' HORIZONTAL
1"=10' VERTICAL

REVISION DATES		

TOWN OF BRASELTON

OFFICE:

EARTHWORK CROSS SECTIONS
S.R. 124

DRAWING No. 23-008