DATETIME$$$	TIME$$$	GDOTRoad	p:\02\02358\003\dgn\006782ut03.dgn	COUNTY	PROJECT NUMBER	SHEET NO.	TOTAL SHEETS
david.jackson		ROAD_HALF.TBL		JACKSON	TSAPO-S006-00(782)	72	121

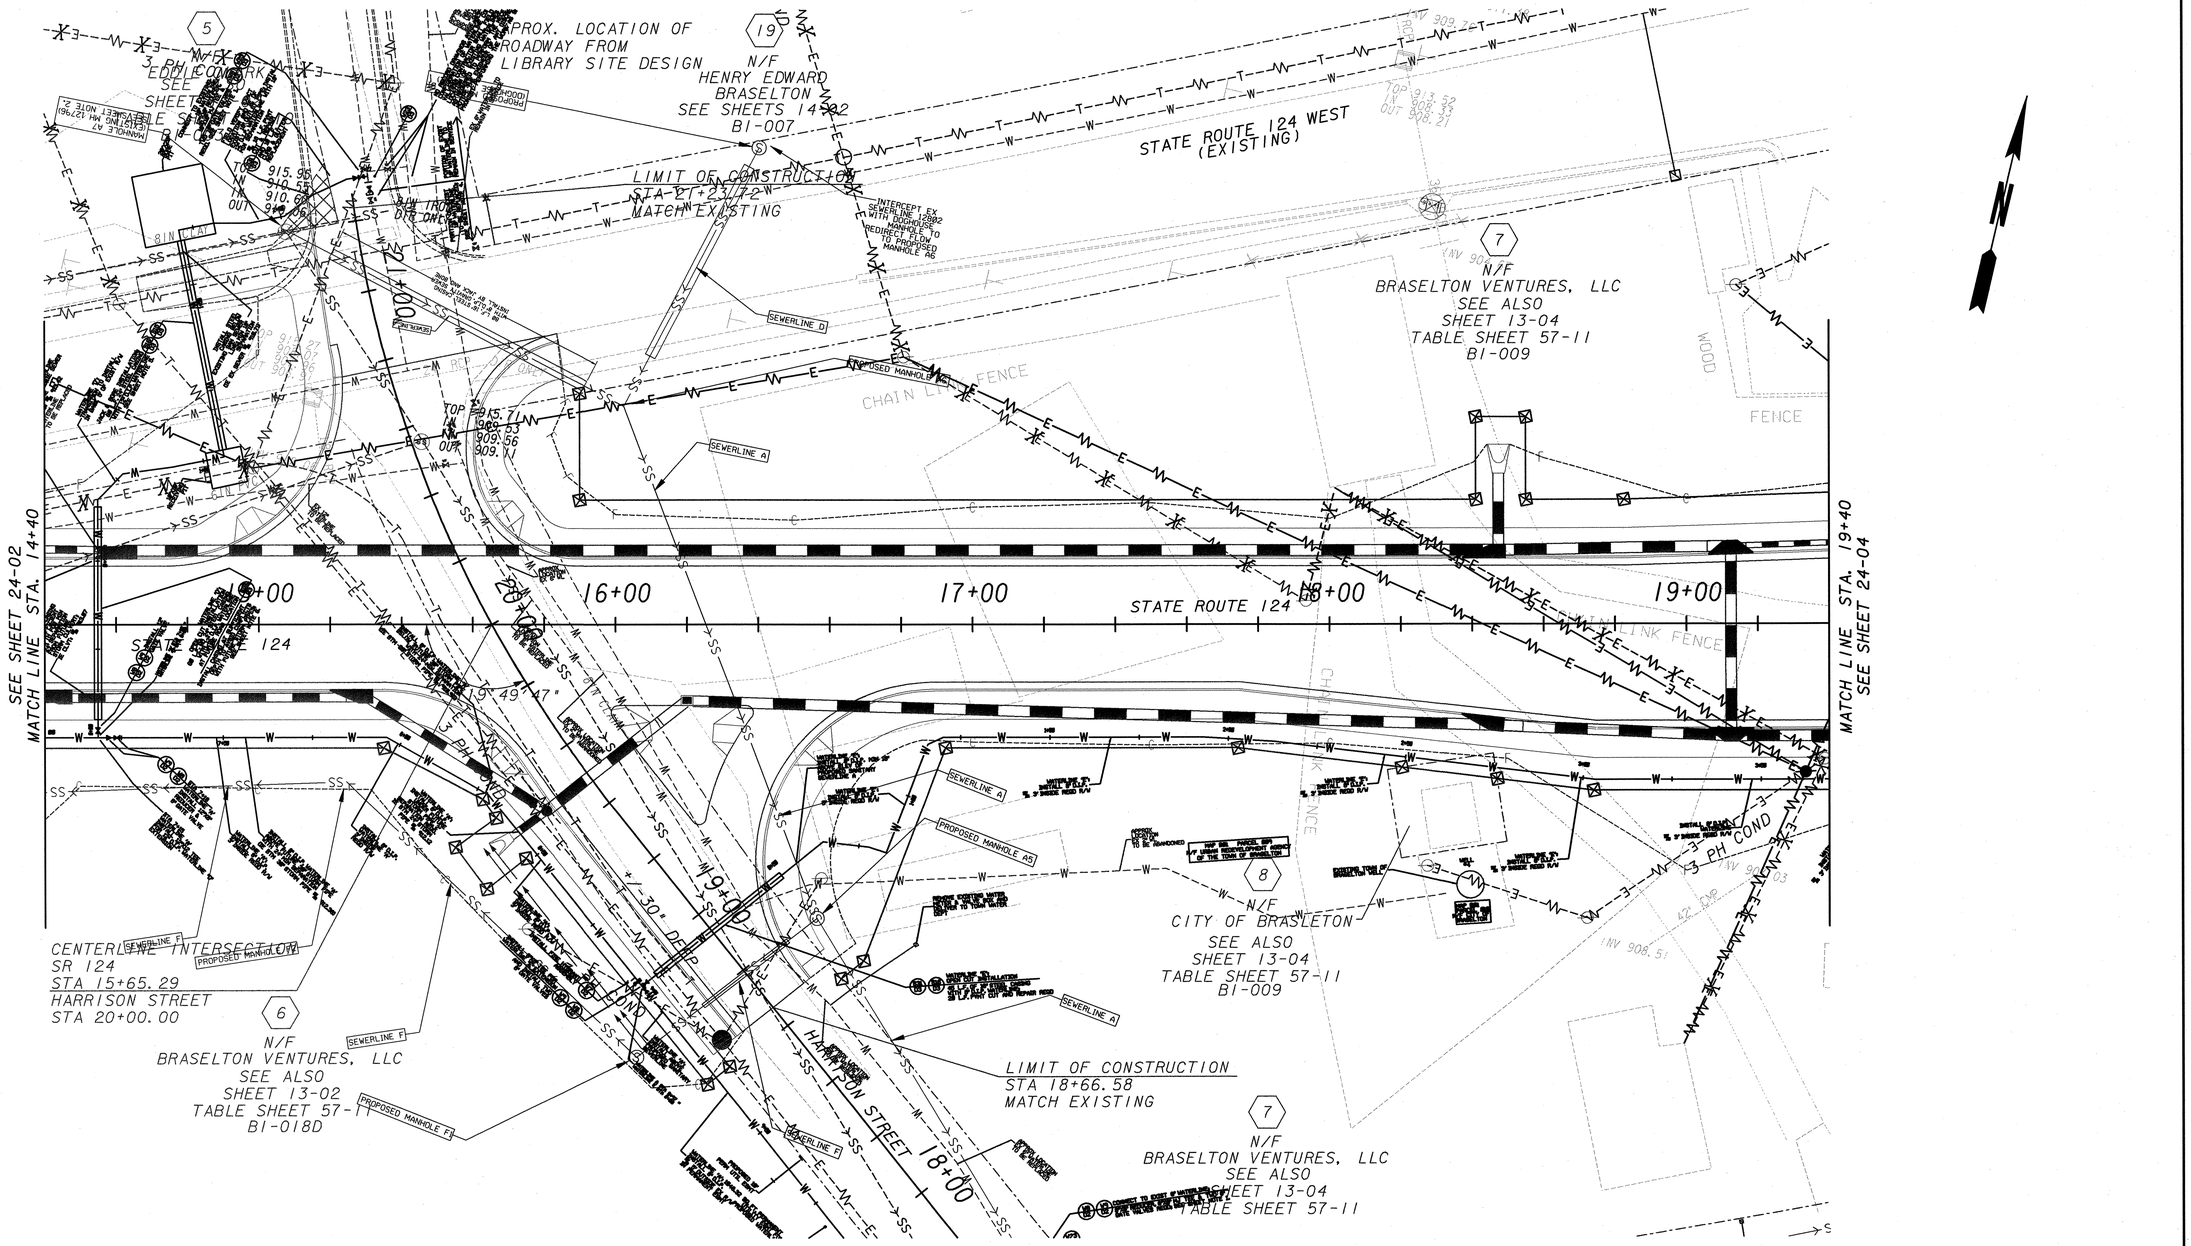

EASEMENT FOR CONSTRUCTION & MAINTENANCE OF SLOPES		EXISTING PROPERTY LINE	
EASEMENT FOR CONSTRUCTION & MAINTENANCE OF DRAINAGE		REQUIRED R/W LINE	
EASEMENT FOR CONSTR OF SLOPES		CONSTRUCTION LIMITS	
EASEMENT FOR CONSTR OF DRIVES		R/W AND LIMIT OF ACCESS	
		EXISTING R/W LINE	
		PAVEMENT OVERLAY	

JORDAN JONES & GOULDING

SCALE IN FEET
0 20 40 80

REVISION DATES		

TOWN OF BRASELTON

OFFICE:

UTILITY PLANS

SR53 & SR124
INTERSECTION REALIGNMENT

DRAWING No. 24-03