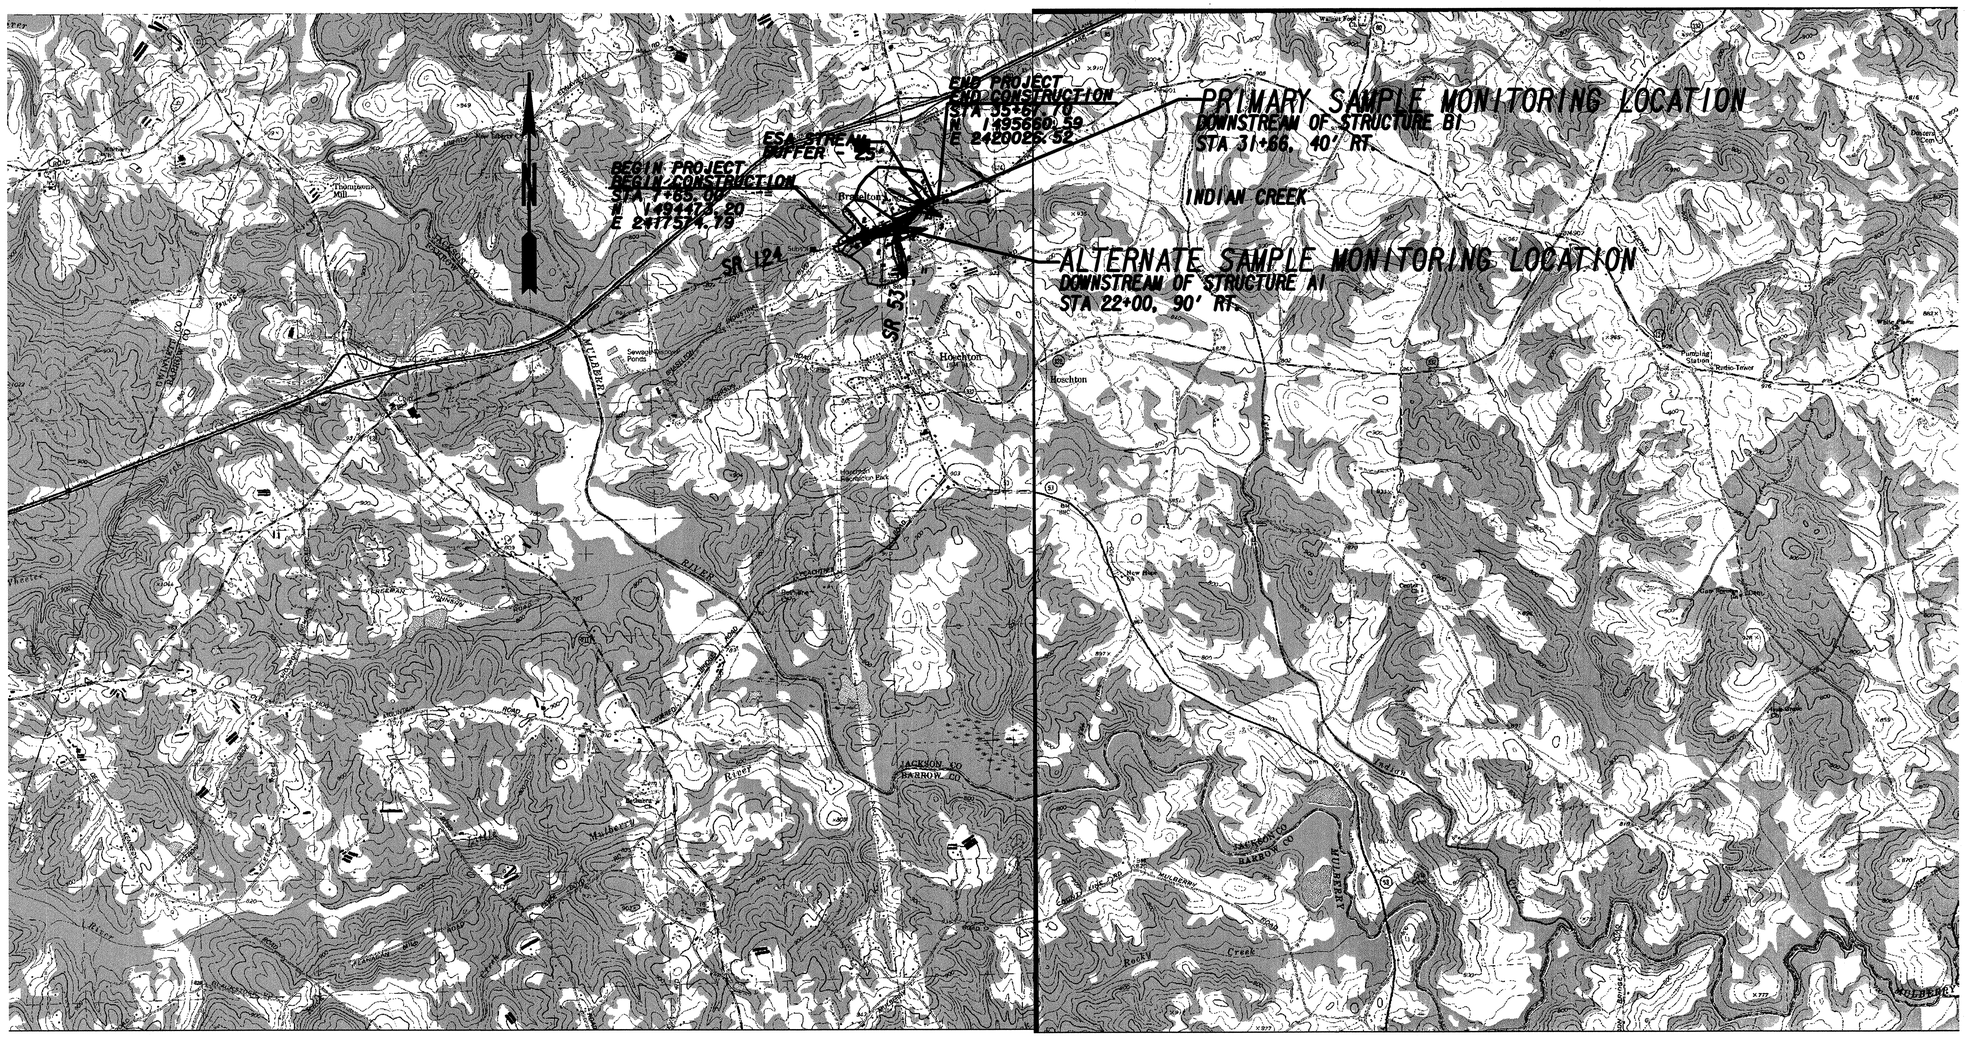

GSWCC LEVEL II DESIGN PROFESSIONAL NO. 0000018858

GEORGIA LICENSED PROFESSIONAL

2-25-10
DATE

JORDAN JONES & GOULDING

SCALE IN FEET
0 2000 4000 8000

REVISION DATES		

TOWN OF BRASELTON

OFFICE:

ESPCP WATERSHED MAP

SR53 & SR124
INTERSECTION REALIGNMENT

DRAWING No.
55-01