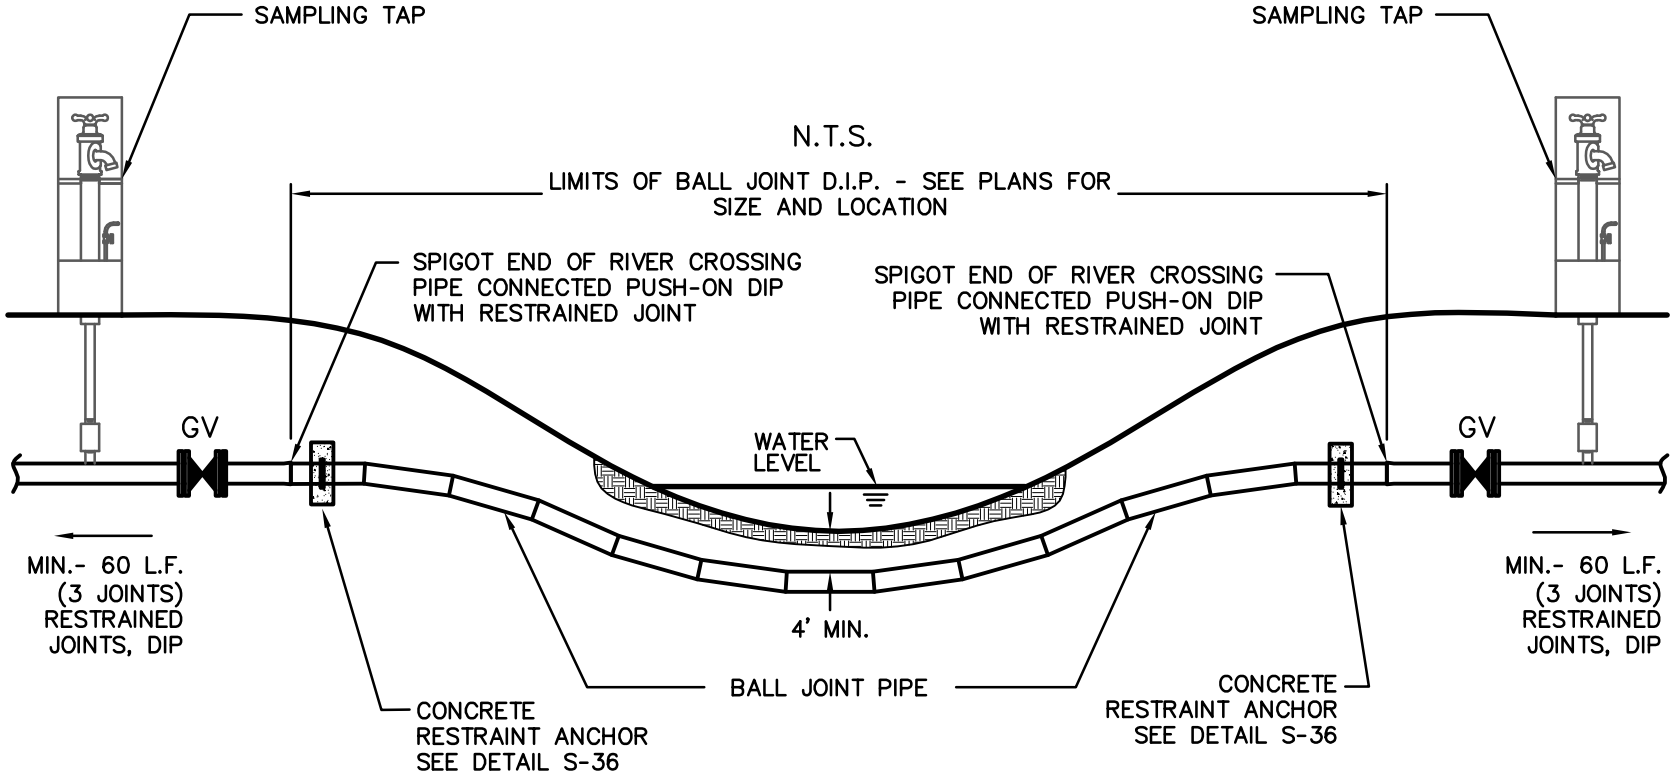

NOTES:

1. VALVES SHALL BE PROVIDED AT BOTH ENDS OF WATER CROSSINGS SO THAT THE SECTION CAN BE ISOLATED FOR TESTING OR REPAIR. VALVES SHALL BE EASILY ACCESSIBLE AND NOT SUBJECT TO FLOODING.
2. SAMPLING TAPS SHALL BE INSTALLED AT EACH END OF THE CROSSING, AND PERMANENT TAPS SHALL BE MADE FOR TESTING AND DETERMINING LEAKS.

TOWN OF BRASELTON WATER & SEWER DEPARTMENTS

JOB TITLE: STANDARD DETAIL

SHEET TITLE: **MAJOR CREEK CROSSING**

DETAIL No. W-26

DRN. BY: EMI	REV. NO.	BY	DATE
CKD BY:			
APPD. BY:			
DATE: MARCH 2004			
FILE No. 03033\W-26.dwg			
SCALE: N.T.S.			