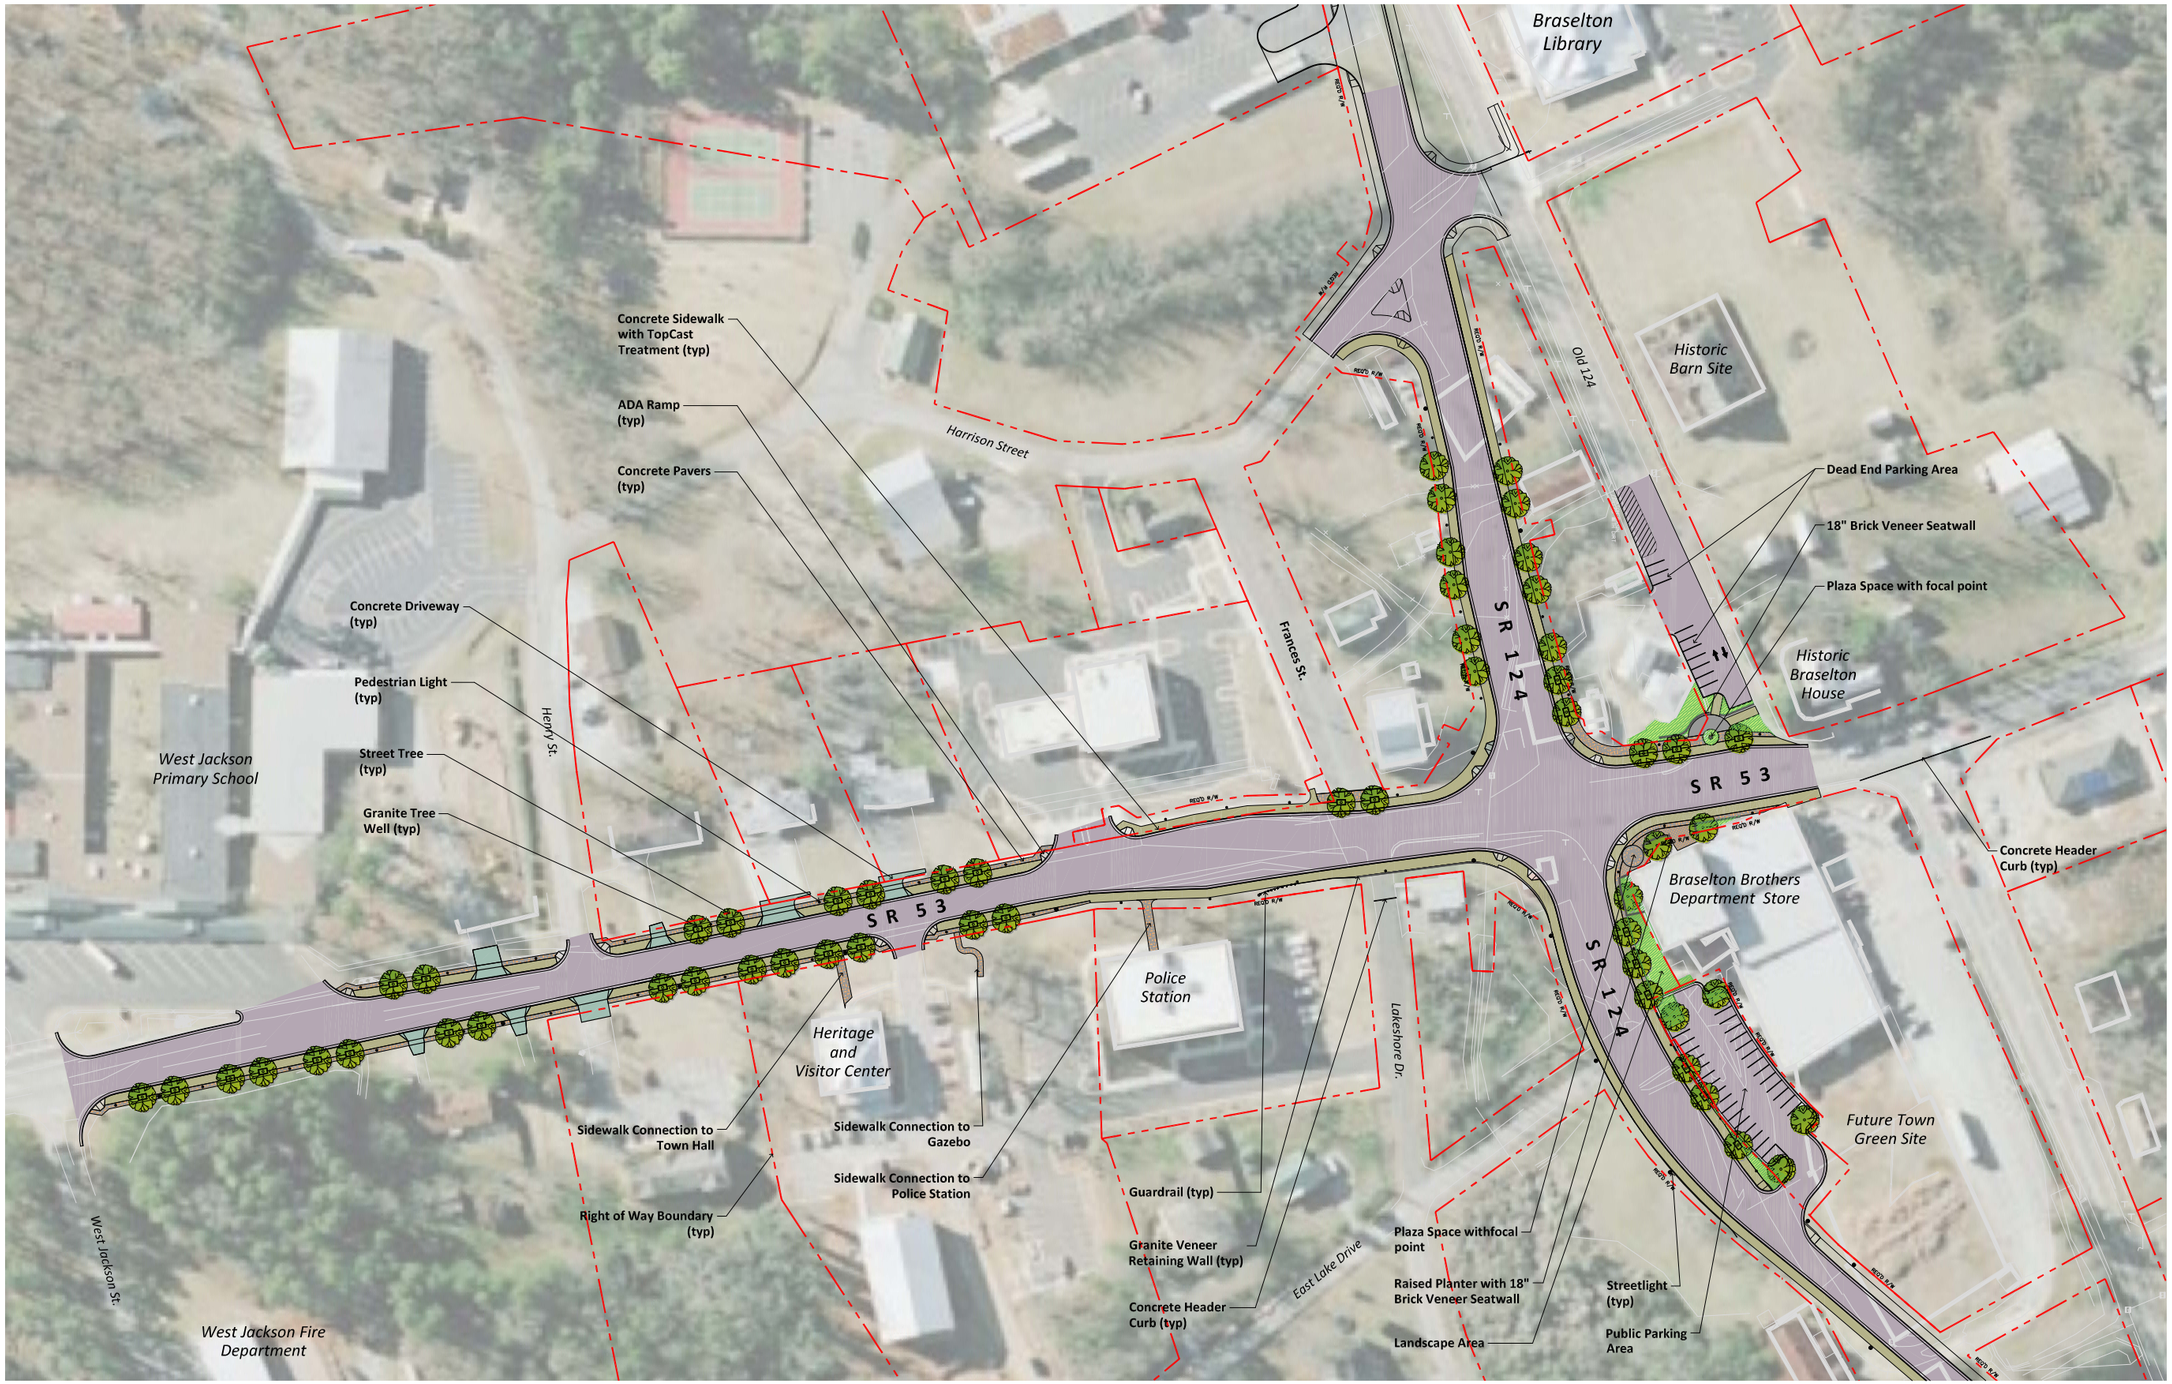

N

0 50 100 150

1" = 50' - 0"

BRASELTON · STREETSCAPE

BRASELTON · GEORGIA

STREETSCAPE MASTER PLAN

JANUARY 2010

Jordan, Jones & Goulding
6801 Governors Lake Parkway
Building 200
Norcross, Ga 30071
T: 770.455.8555 F: 770 455 7391