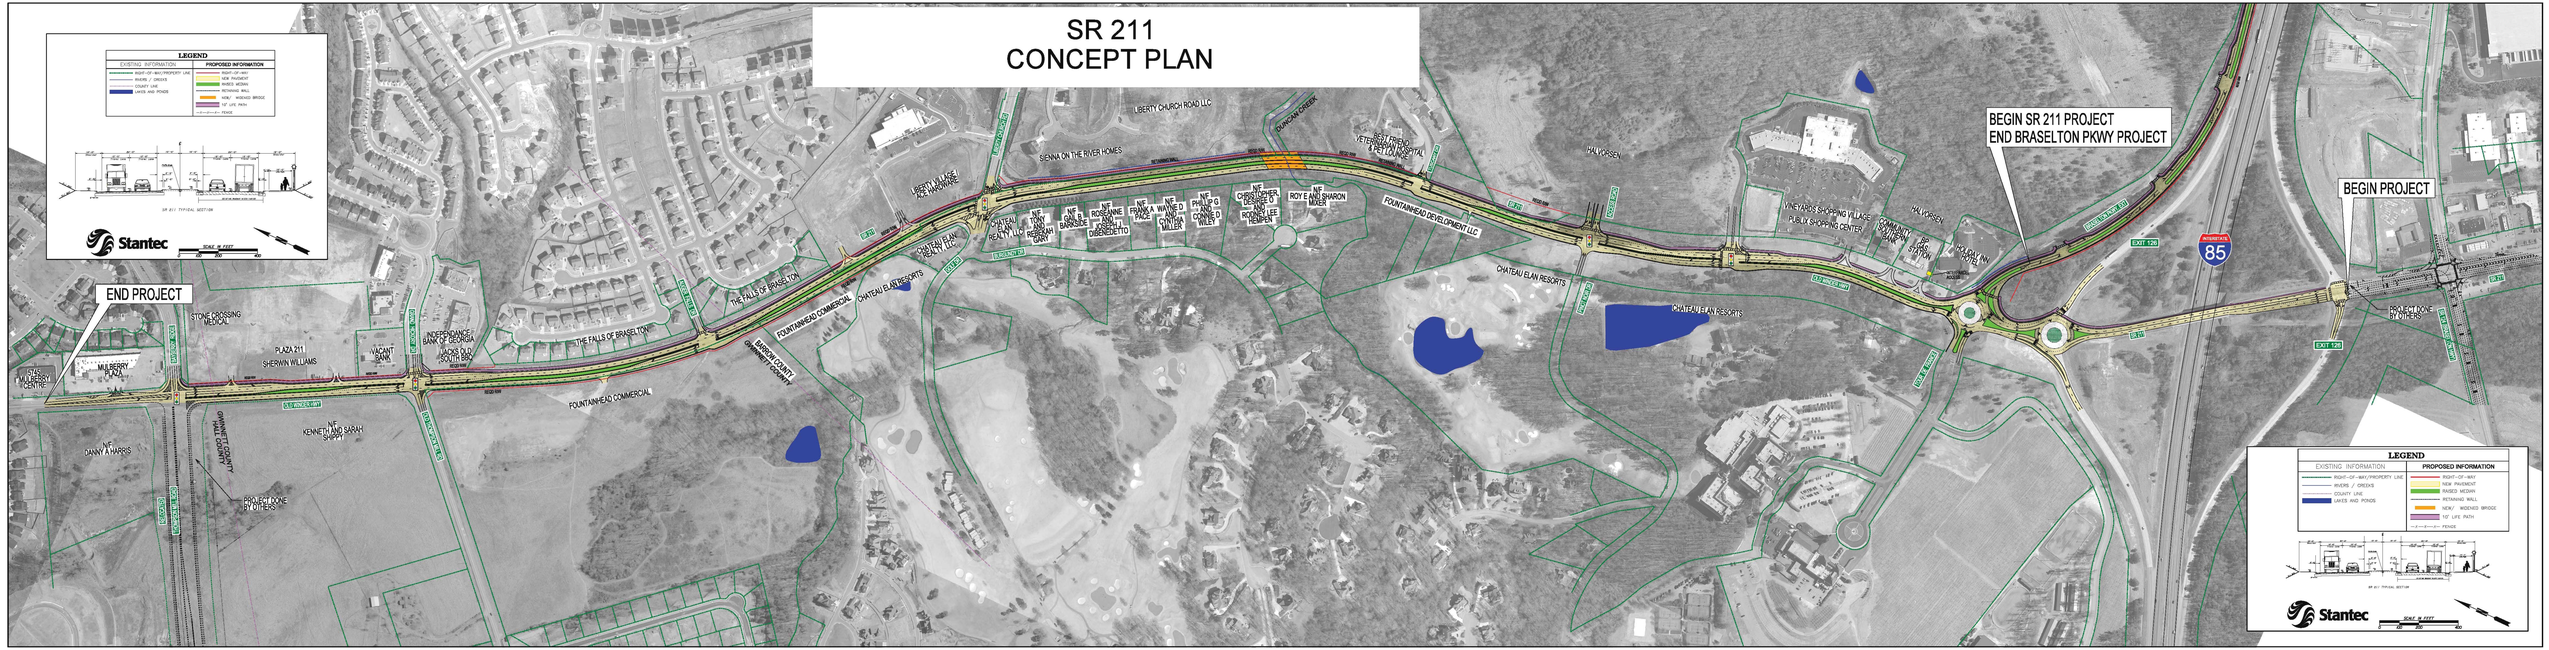SR 211
CONCEPT PLAN